NOTE:
FOR ALL TELEPHONE OUTLETS WHERE HOMERUNS ARE NOT INDICATED, STUB-UP 1 1/4" C.O. FROM OUTLET INTO CEILING CAVITY SEE ALSO GENERAL NOTES ON SH. E-1.

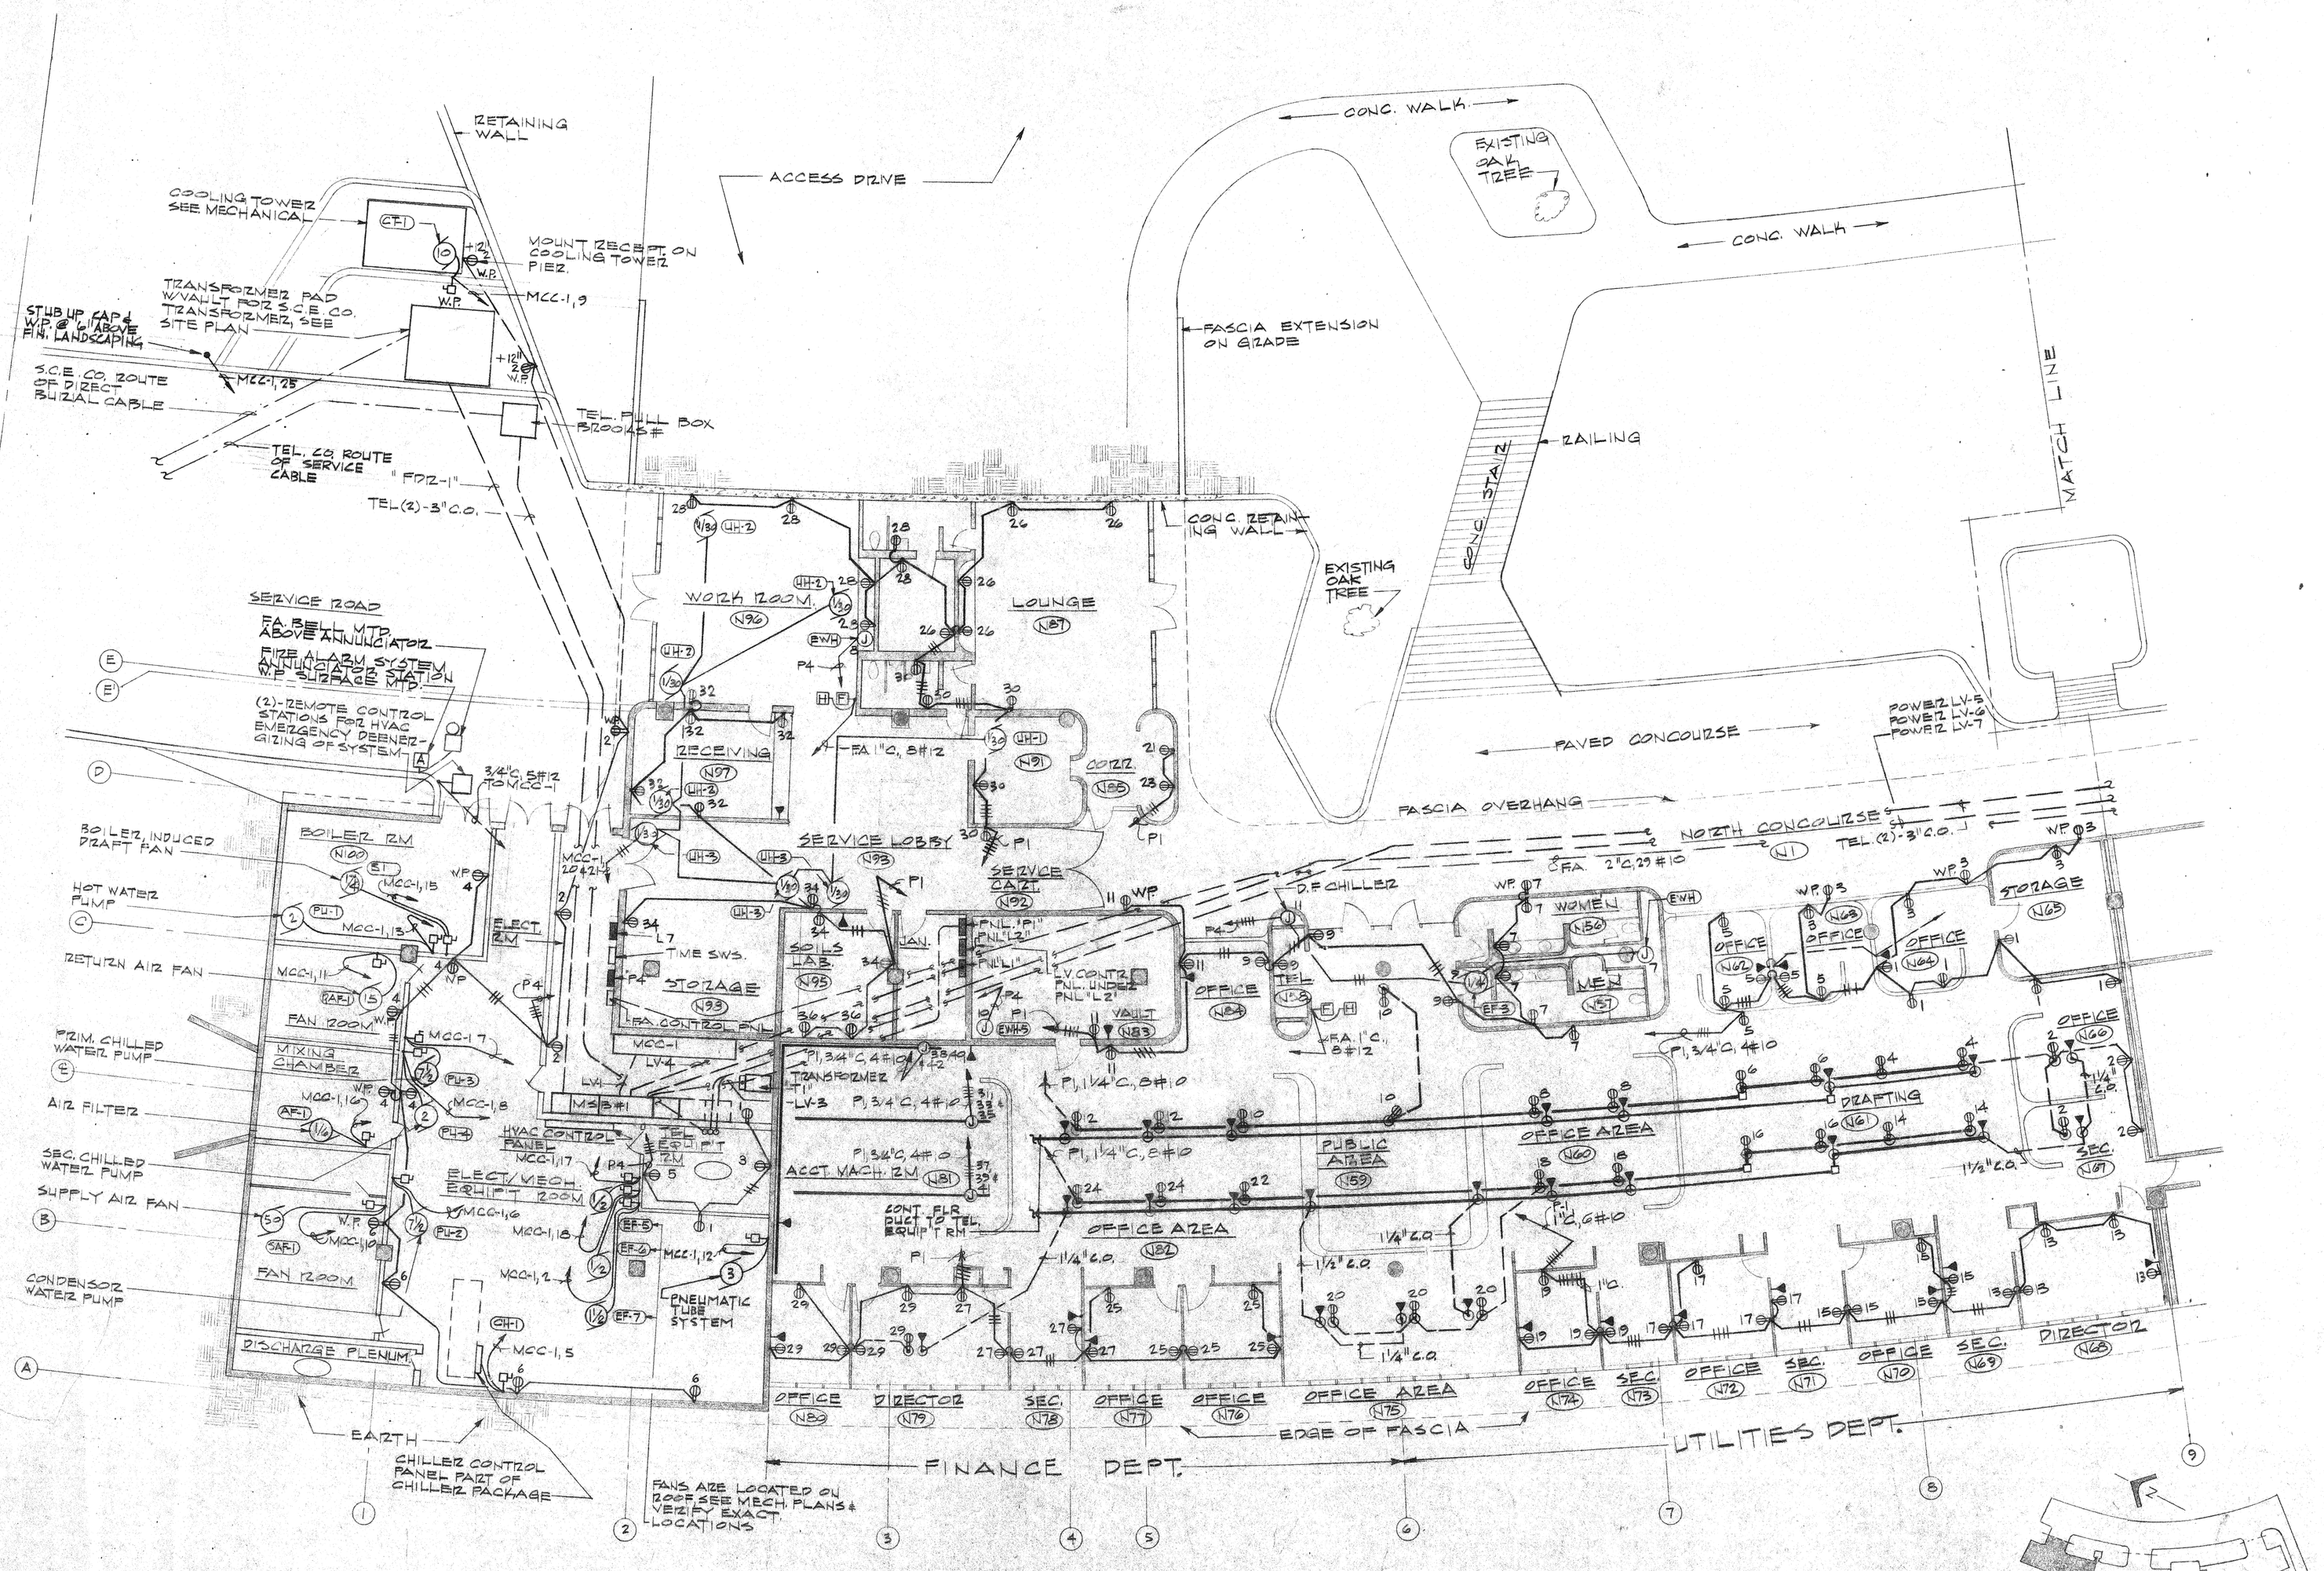

NORTH BUILDING - NORTH END
SCALE: 1/8" = 1'-0"

Blaylock Engineers
Mechanical and Electrical Engineering
1909 McKee Street, San Diego, Calif. 92110
(714) 291-5400

ROBERT MASON HOUVENER ARCHITECT
7160 BERGERAC AVENUE LA JOLLA, CALIFORNIA 92037 TELE. 714/454-4088

CIVIC CENTER
CITY OF THOUSAND OAKS, CALIFORNIA

POWER PLAN - NORTH BLDG. NORTH END

REVISIONS:

E5
SHT. 79