


## EAST ELEVATION - SOUTH BLDG.

SCALE: 1/8" = 1'-0"

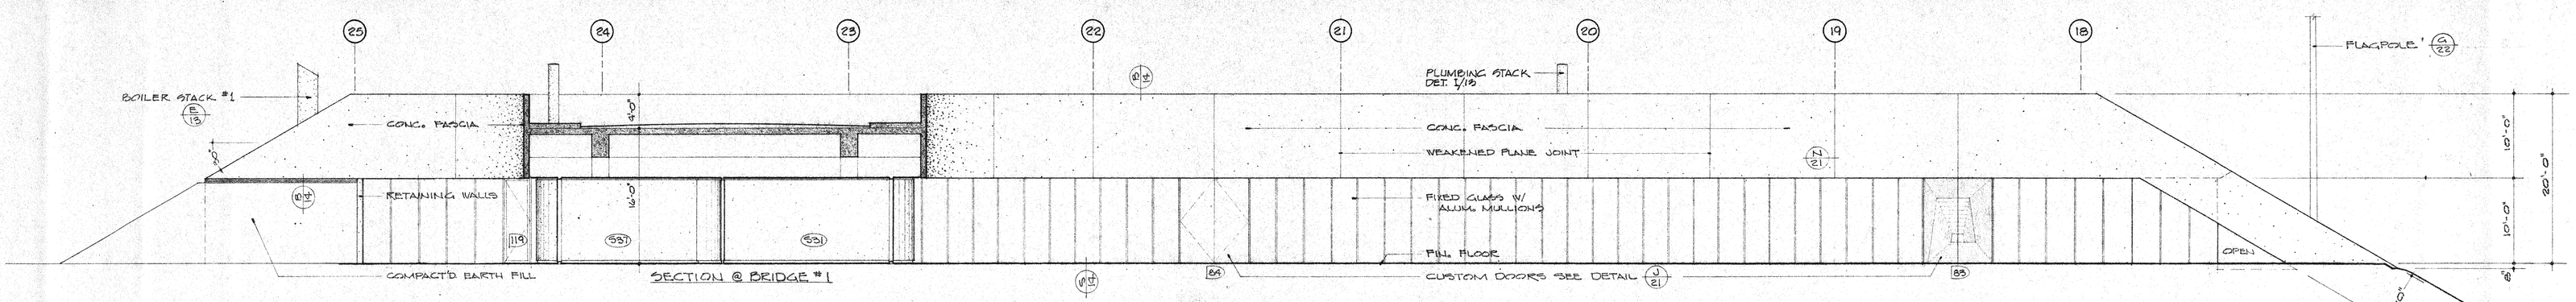


## EAST ELEVATION - NORTH BLDG. "A"

SCALE: 1/8" = 1'-0"




## EAST ELEVATION - NORTH BLDG. "B"

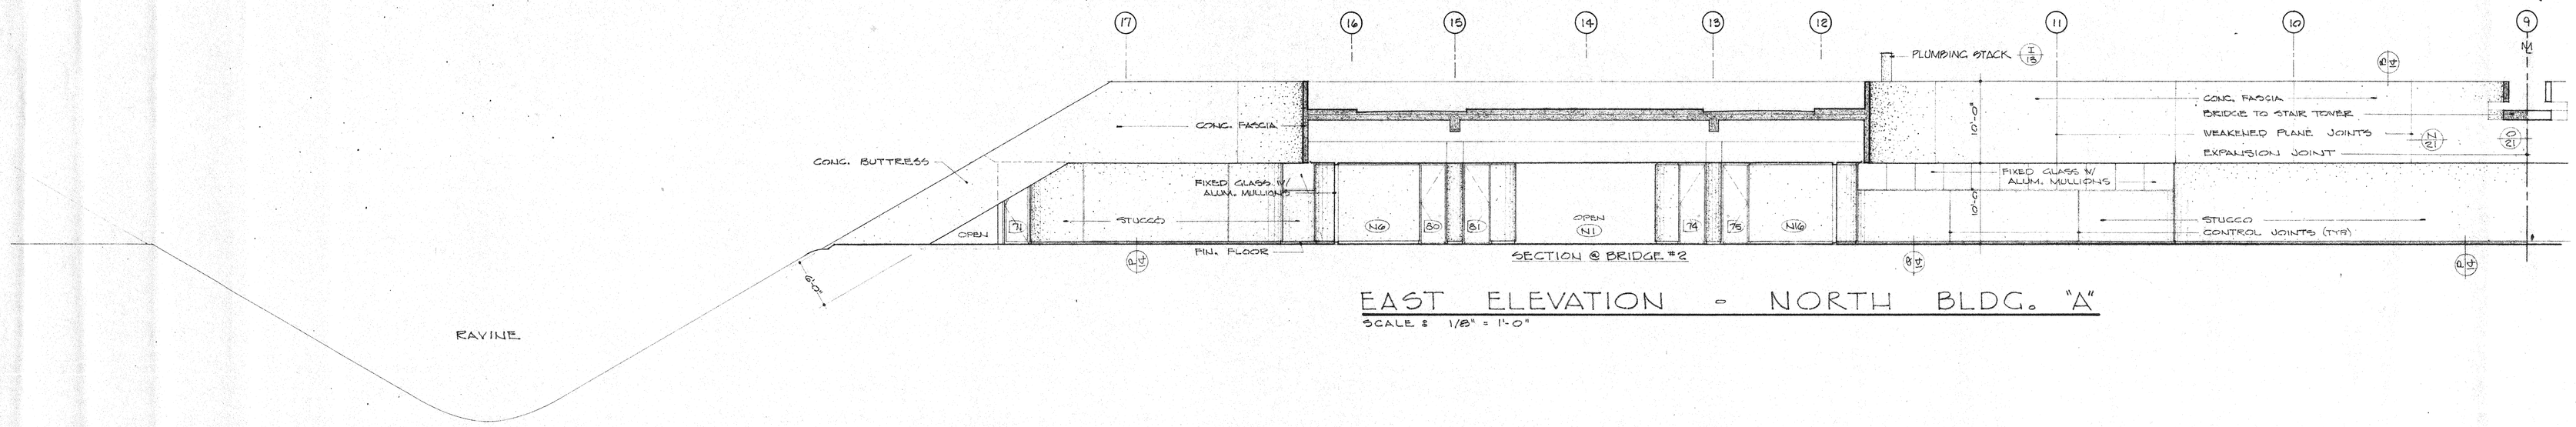SCALE: 1/8" = 1'-0"




SOUTH ELEVATION

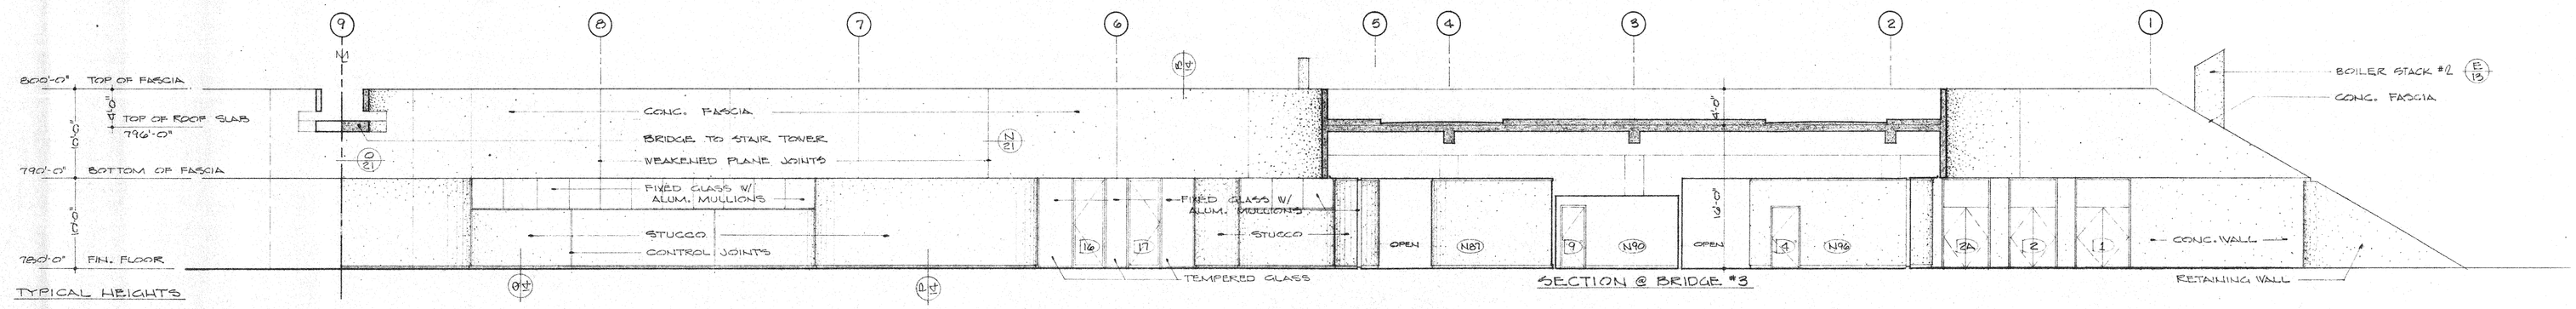


SOUTH ELEVATION

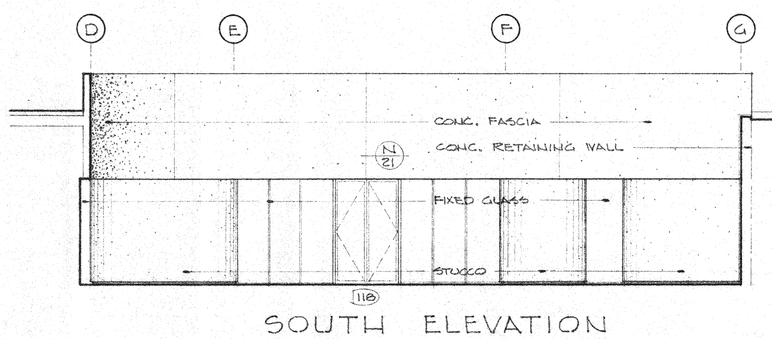


SOUTH ELEVATION

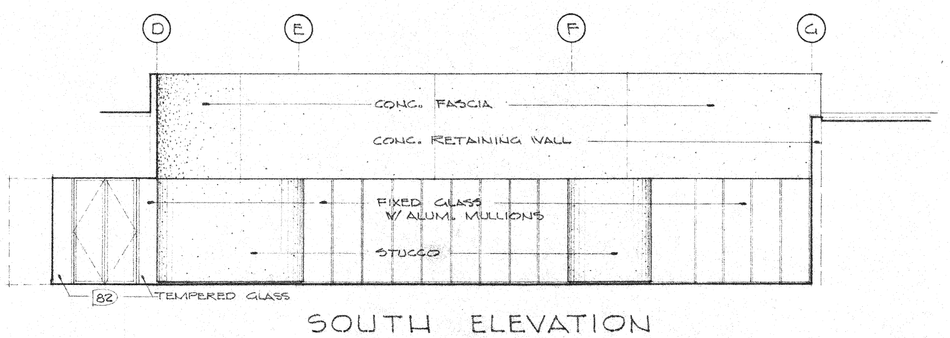


NORTH ELEVATION

## BRIDGE #1

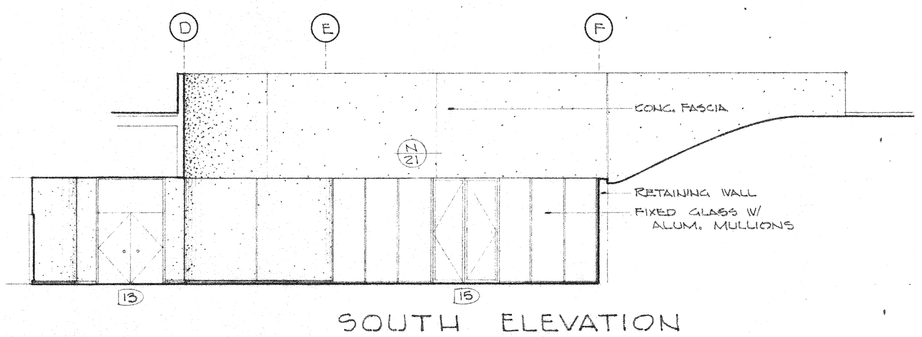SCALE: 1/8" = 1'-0"

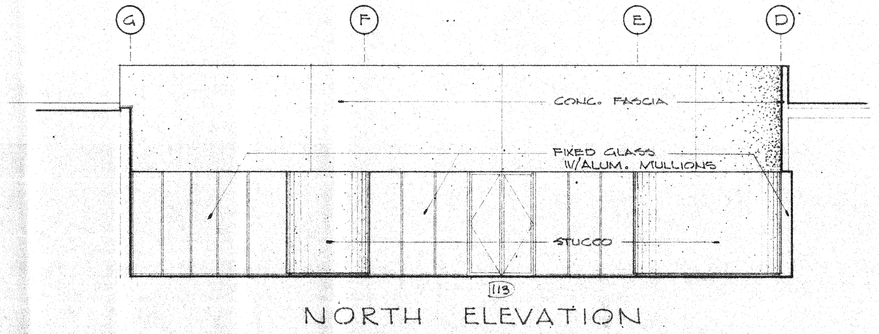


NORTH ELEVATION

## BRIDGE #2

SCALE: 1/8" = 1'-0"

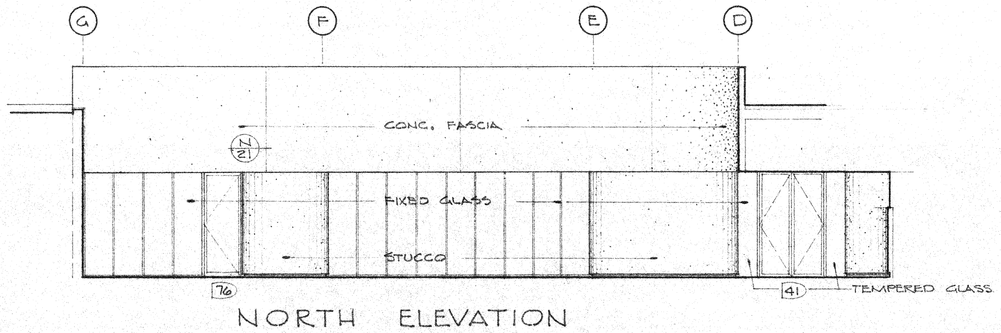


NOTE: SEE SHT. A/22 FOR ADJACENT ELEV. OF EQUIP PADS

NORTH ELEVATION

## BRIDGE #3

SCALE: 1/8" = 1'-0"

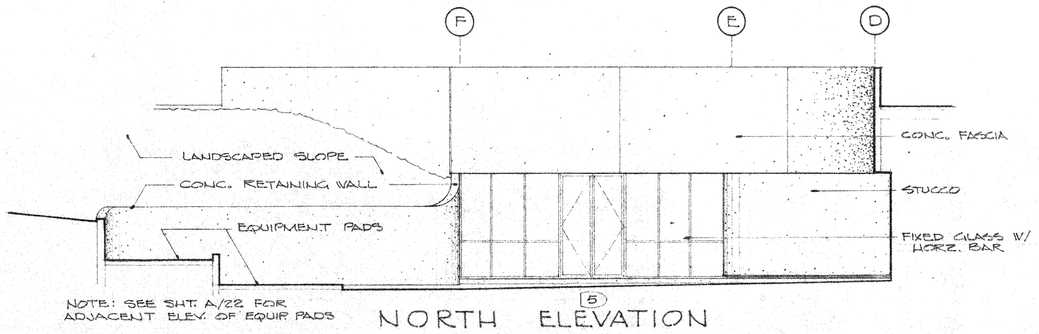
ROBERT MASON HOUVENER ARCHITECT
7740 HERSCHEL AVENUE LA JOLLA, CALIFORNIA 92037 TELE: 714/459-4903


# CIVIC CENTER

CITY OF THOUSAND OAKS, CALIFORNIA

EXTERIOR ELEVATIONS - EAST & BRIDGES

REVISIONS:

A8

SHT. 26