VAULT DOOR

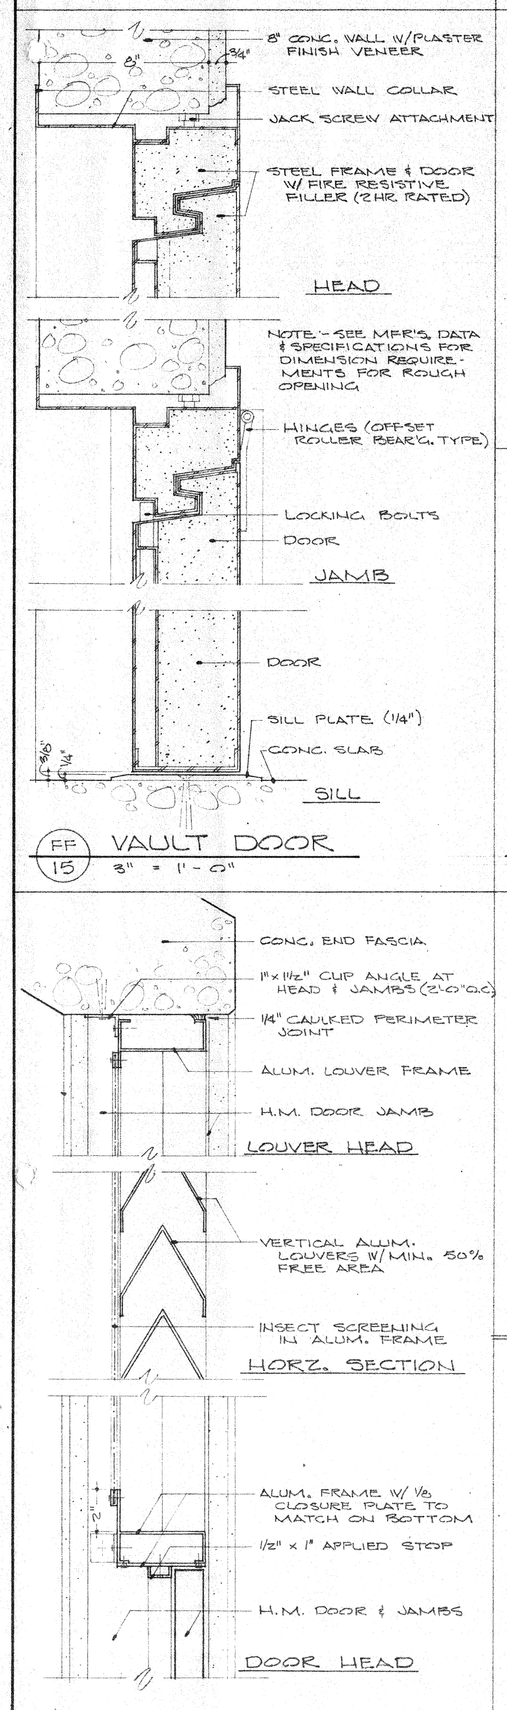

FF/15 VAULT DOOR 3" = 1'-0"

GG/15 TRANSOM LOUVER 3" = 1'-0"

WINDOW WALL (ADMIN. & C. CHAMBER)

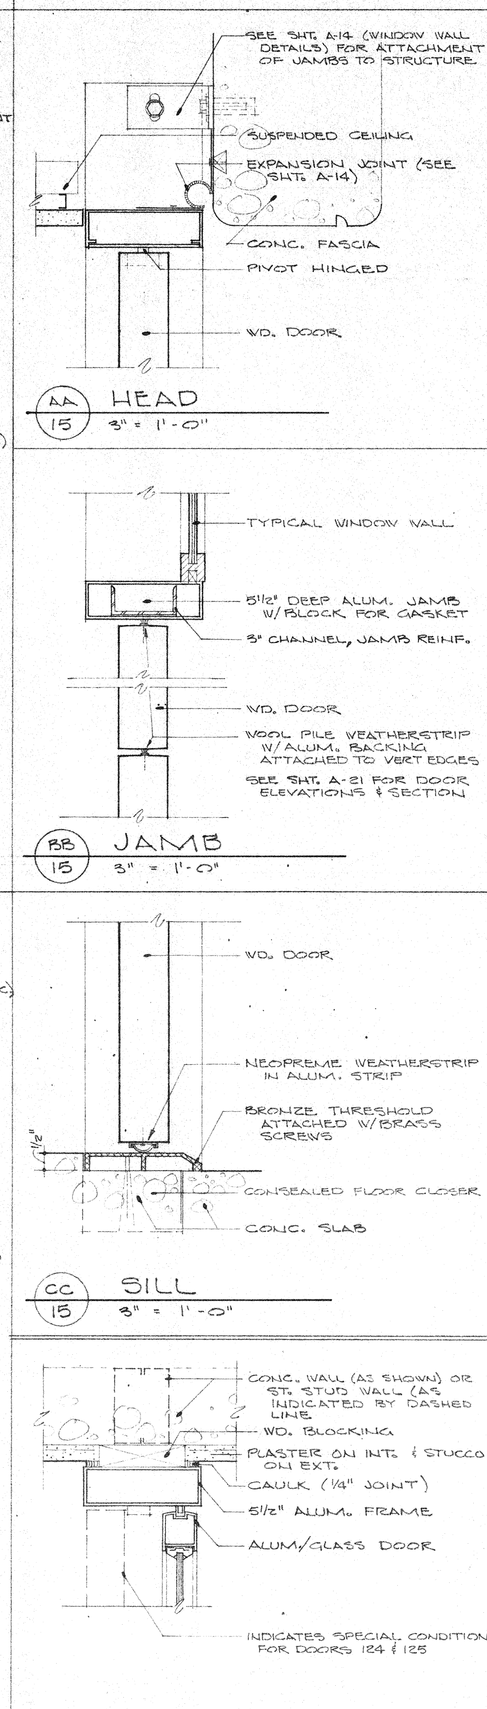

AA/15 HEAD 3" = 1'-0"

BB/15 JAMB 3" = 1'-0"

CC/15 SILL 3" = 1'-0"

DD/15 JAMB 3" = 1'-0"

EE/15 JAMB/CORNER 3" = 1'-0"

WINDOW WALL (INT. & EXT.)

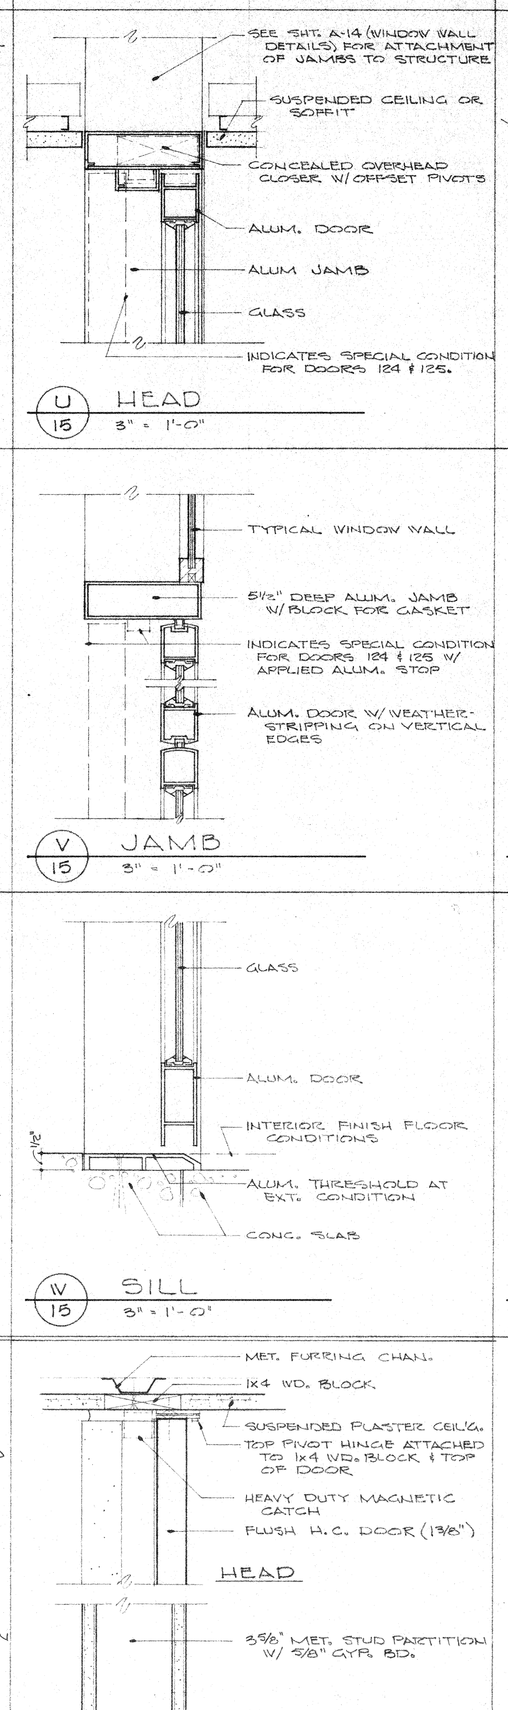

U/15 HEAD 3" = 1'-0"

V/15 JAMB 3" = 1'-0"

W/15 SILL 3" = 1'-0"

8" CONC. WALL (INT. & EXT.)

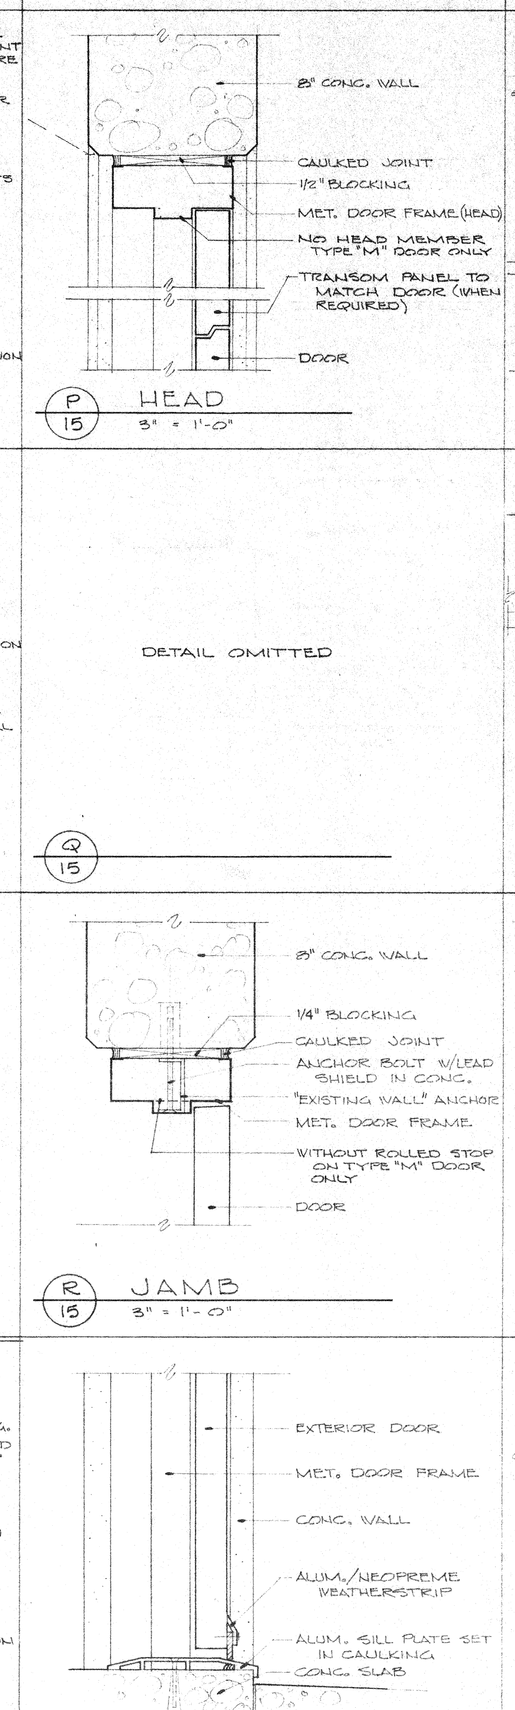

P/15 HEAD 3" = 1'-0"

Q/15

R/15 JAMB 3" = 1'-0"

S/15 SILL 3" = 1'-0"

T/15 SILL 3" = 1'-0"

8" CONC. WALL (INTERIOR)

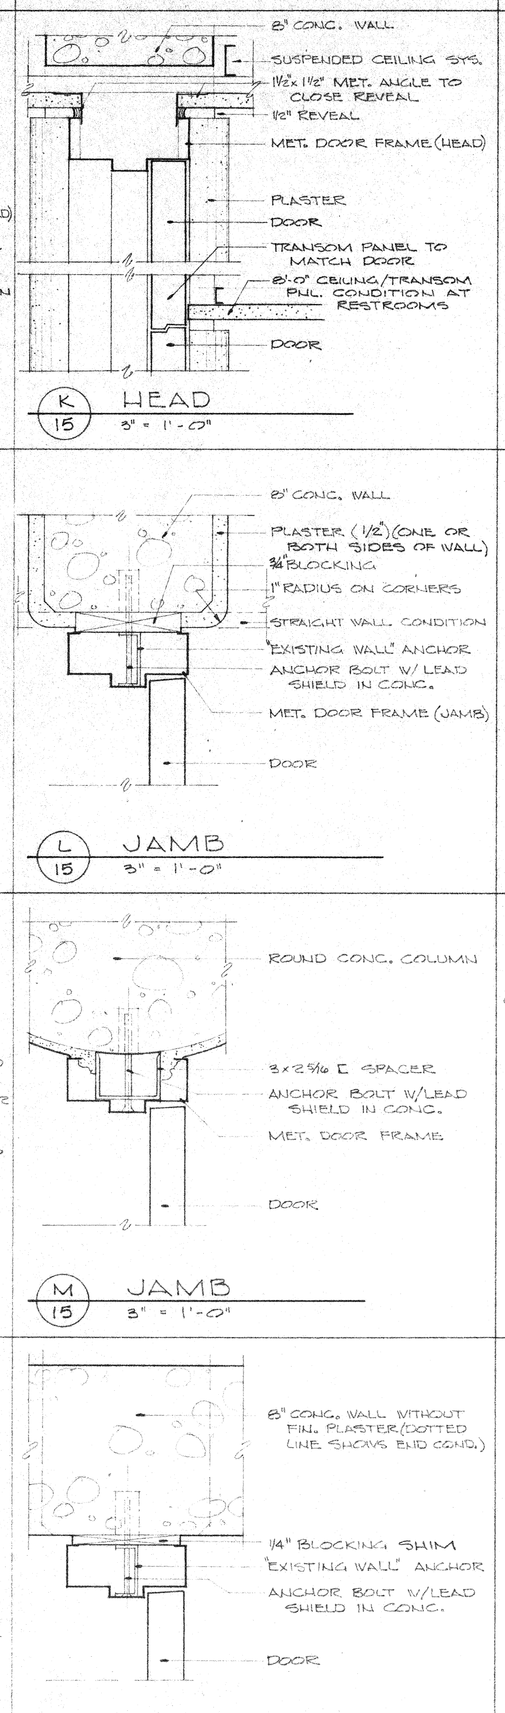

K/15 HEAD 3" = 1'-0"

L/15 JAMB 3" = 1'-0"

M/15 JAMB 3" = 1'-0"

N/15 JAMB 3" = 1'-0"

O/15 SILL 3" = 1'-0"

3 5/8" METAL STUD WALL

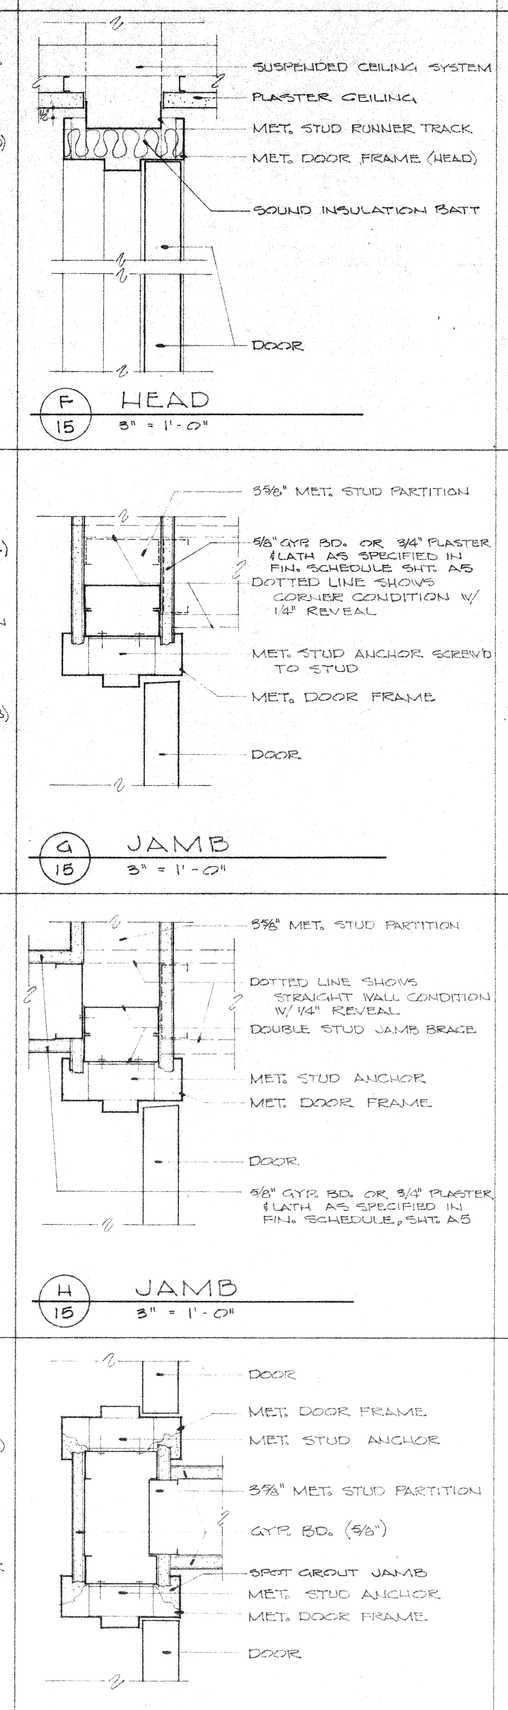

F/15 HEAD 3" = 1'-0"

G/15 JAMB 3" = 1'-0"

H/15 JAMB 3" = 1'-0"

I/15 JAMB 3" = 1'-0"

J/15 SILL 3" = 1'-0"

TYPICAL DETAILS

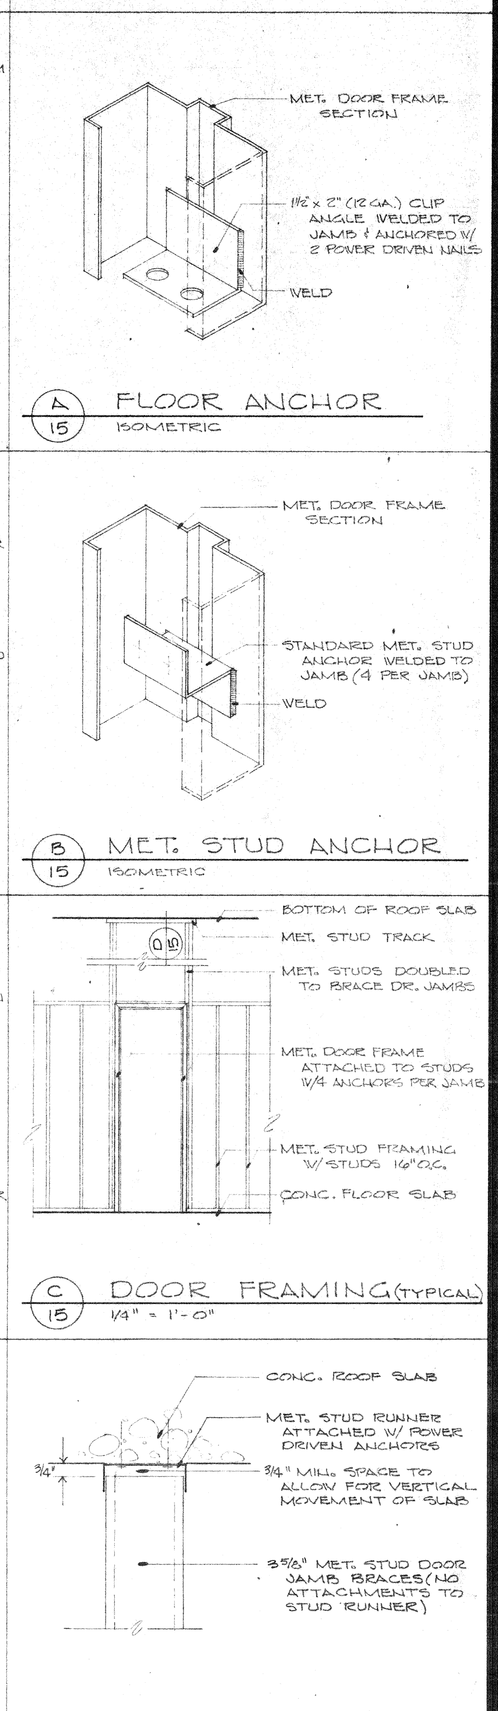

A/15 FLOOR ANCHOR ISOMETRIC

B/15 MET. STUD ANCHOR ISOMETRIC

C/15 DOOR FRAMING (TYPICAL) 1/4" = 1'-0"

D/15 DOOR FRAMING (TYPICAL) 3" = 1'-0"

E/15 JAMB (RESTROOMS) 3" = 1'-0"

ROBERT MASON HOUVENER ARCHITECT
7740 HERSCHEL AVENUE LA JOLLA, CALIFORNIA 92037 TELE. 714/459-4480

CIVIC CENTER
CITY OF THOUSAND OAKS, CALIFORNIA

DETAILS - DOOR

REVISIONS:

A15

SHT. 33