SEE SHEET 17

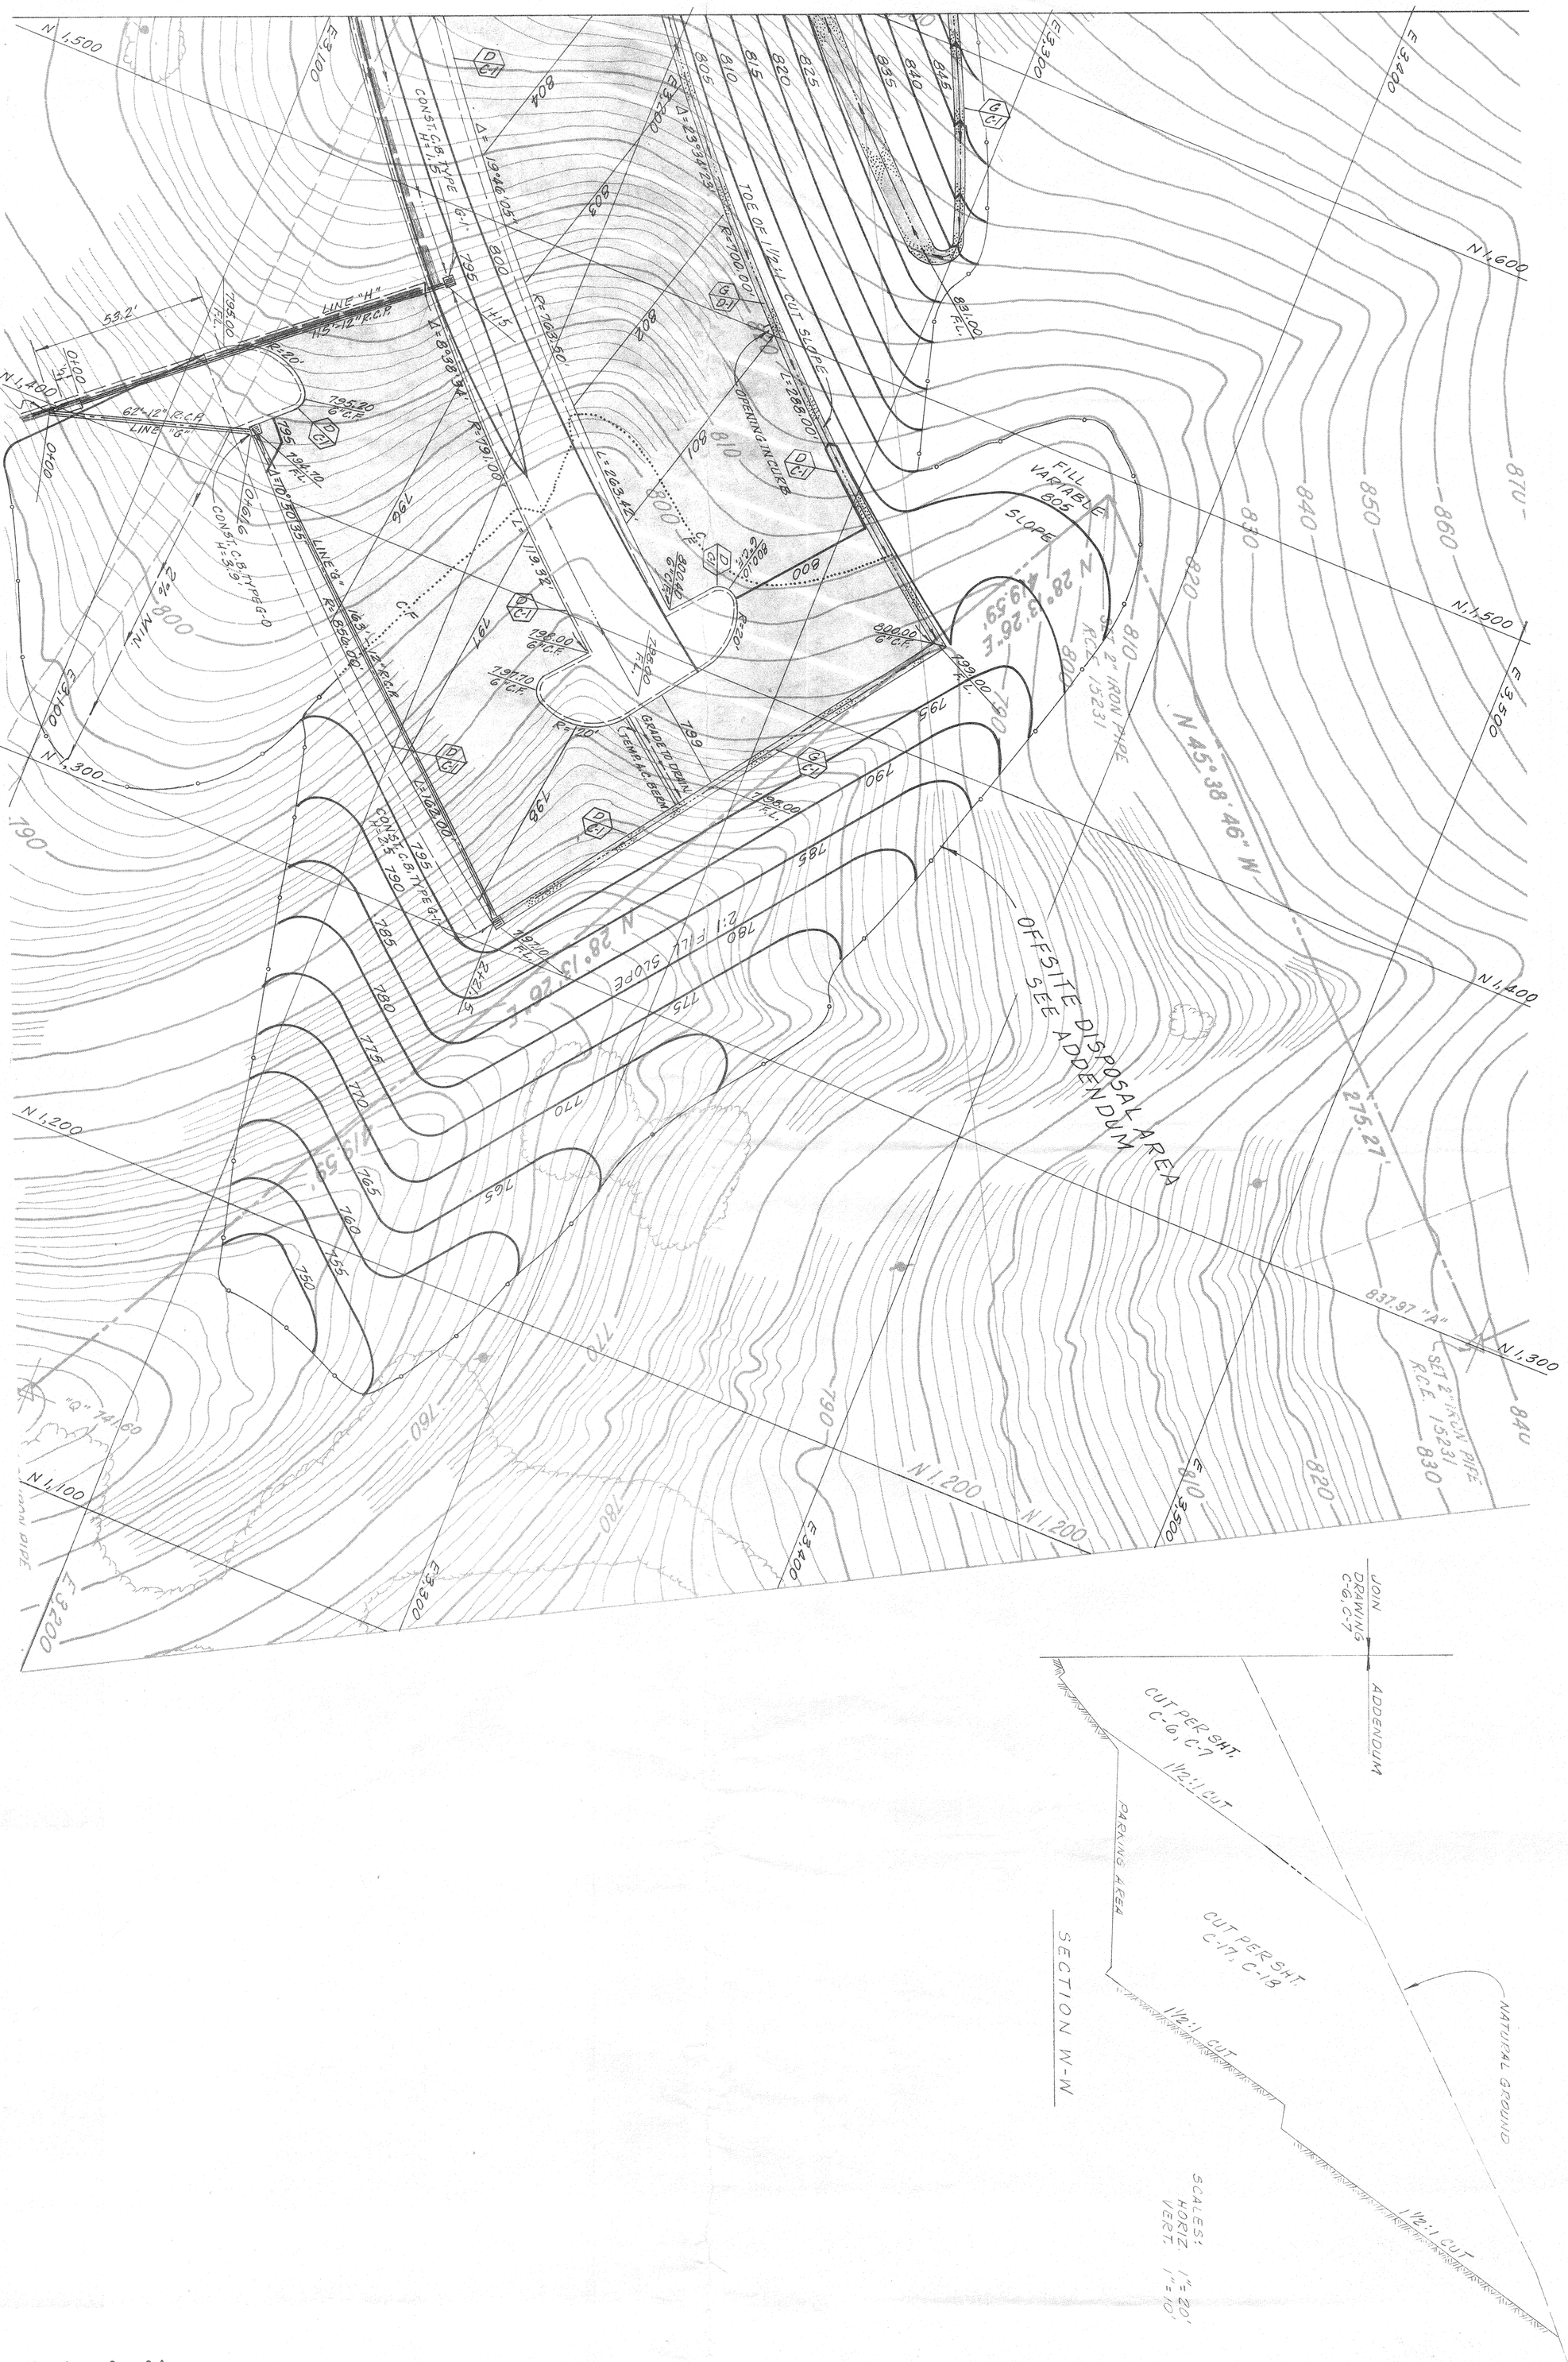

PLAN

GRADING, PAVING, DRAINAGE

CITY OF THOUSAND OAKS DRAWING NO. 71-61A

C18 SHT. 18E

VALCON, INC.
1429 THOUSAND OAKS BLVD.
THOUSAND OAKS, CALIF. 91360
PH: (213) 889-8822 (805) 495-6464

CIVIC CENTER
CITY OF THOUSAND OAKS, CALIFORNIA

ROBERT MASON HOUVENER ARCHITECT
7760 HERSCHEL AVENUE LA JOLLA, CALIFORNIA 92037 TELE. 714/459-4069