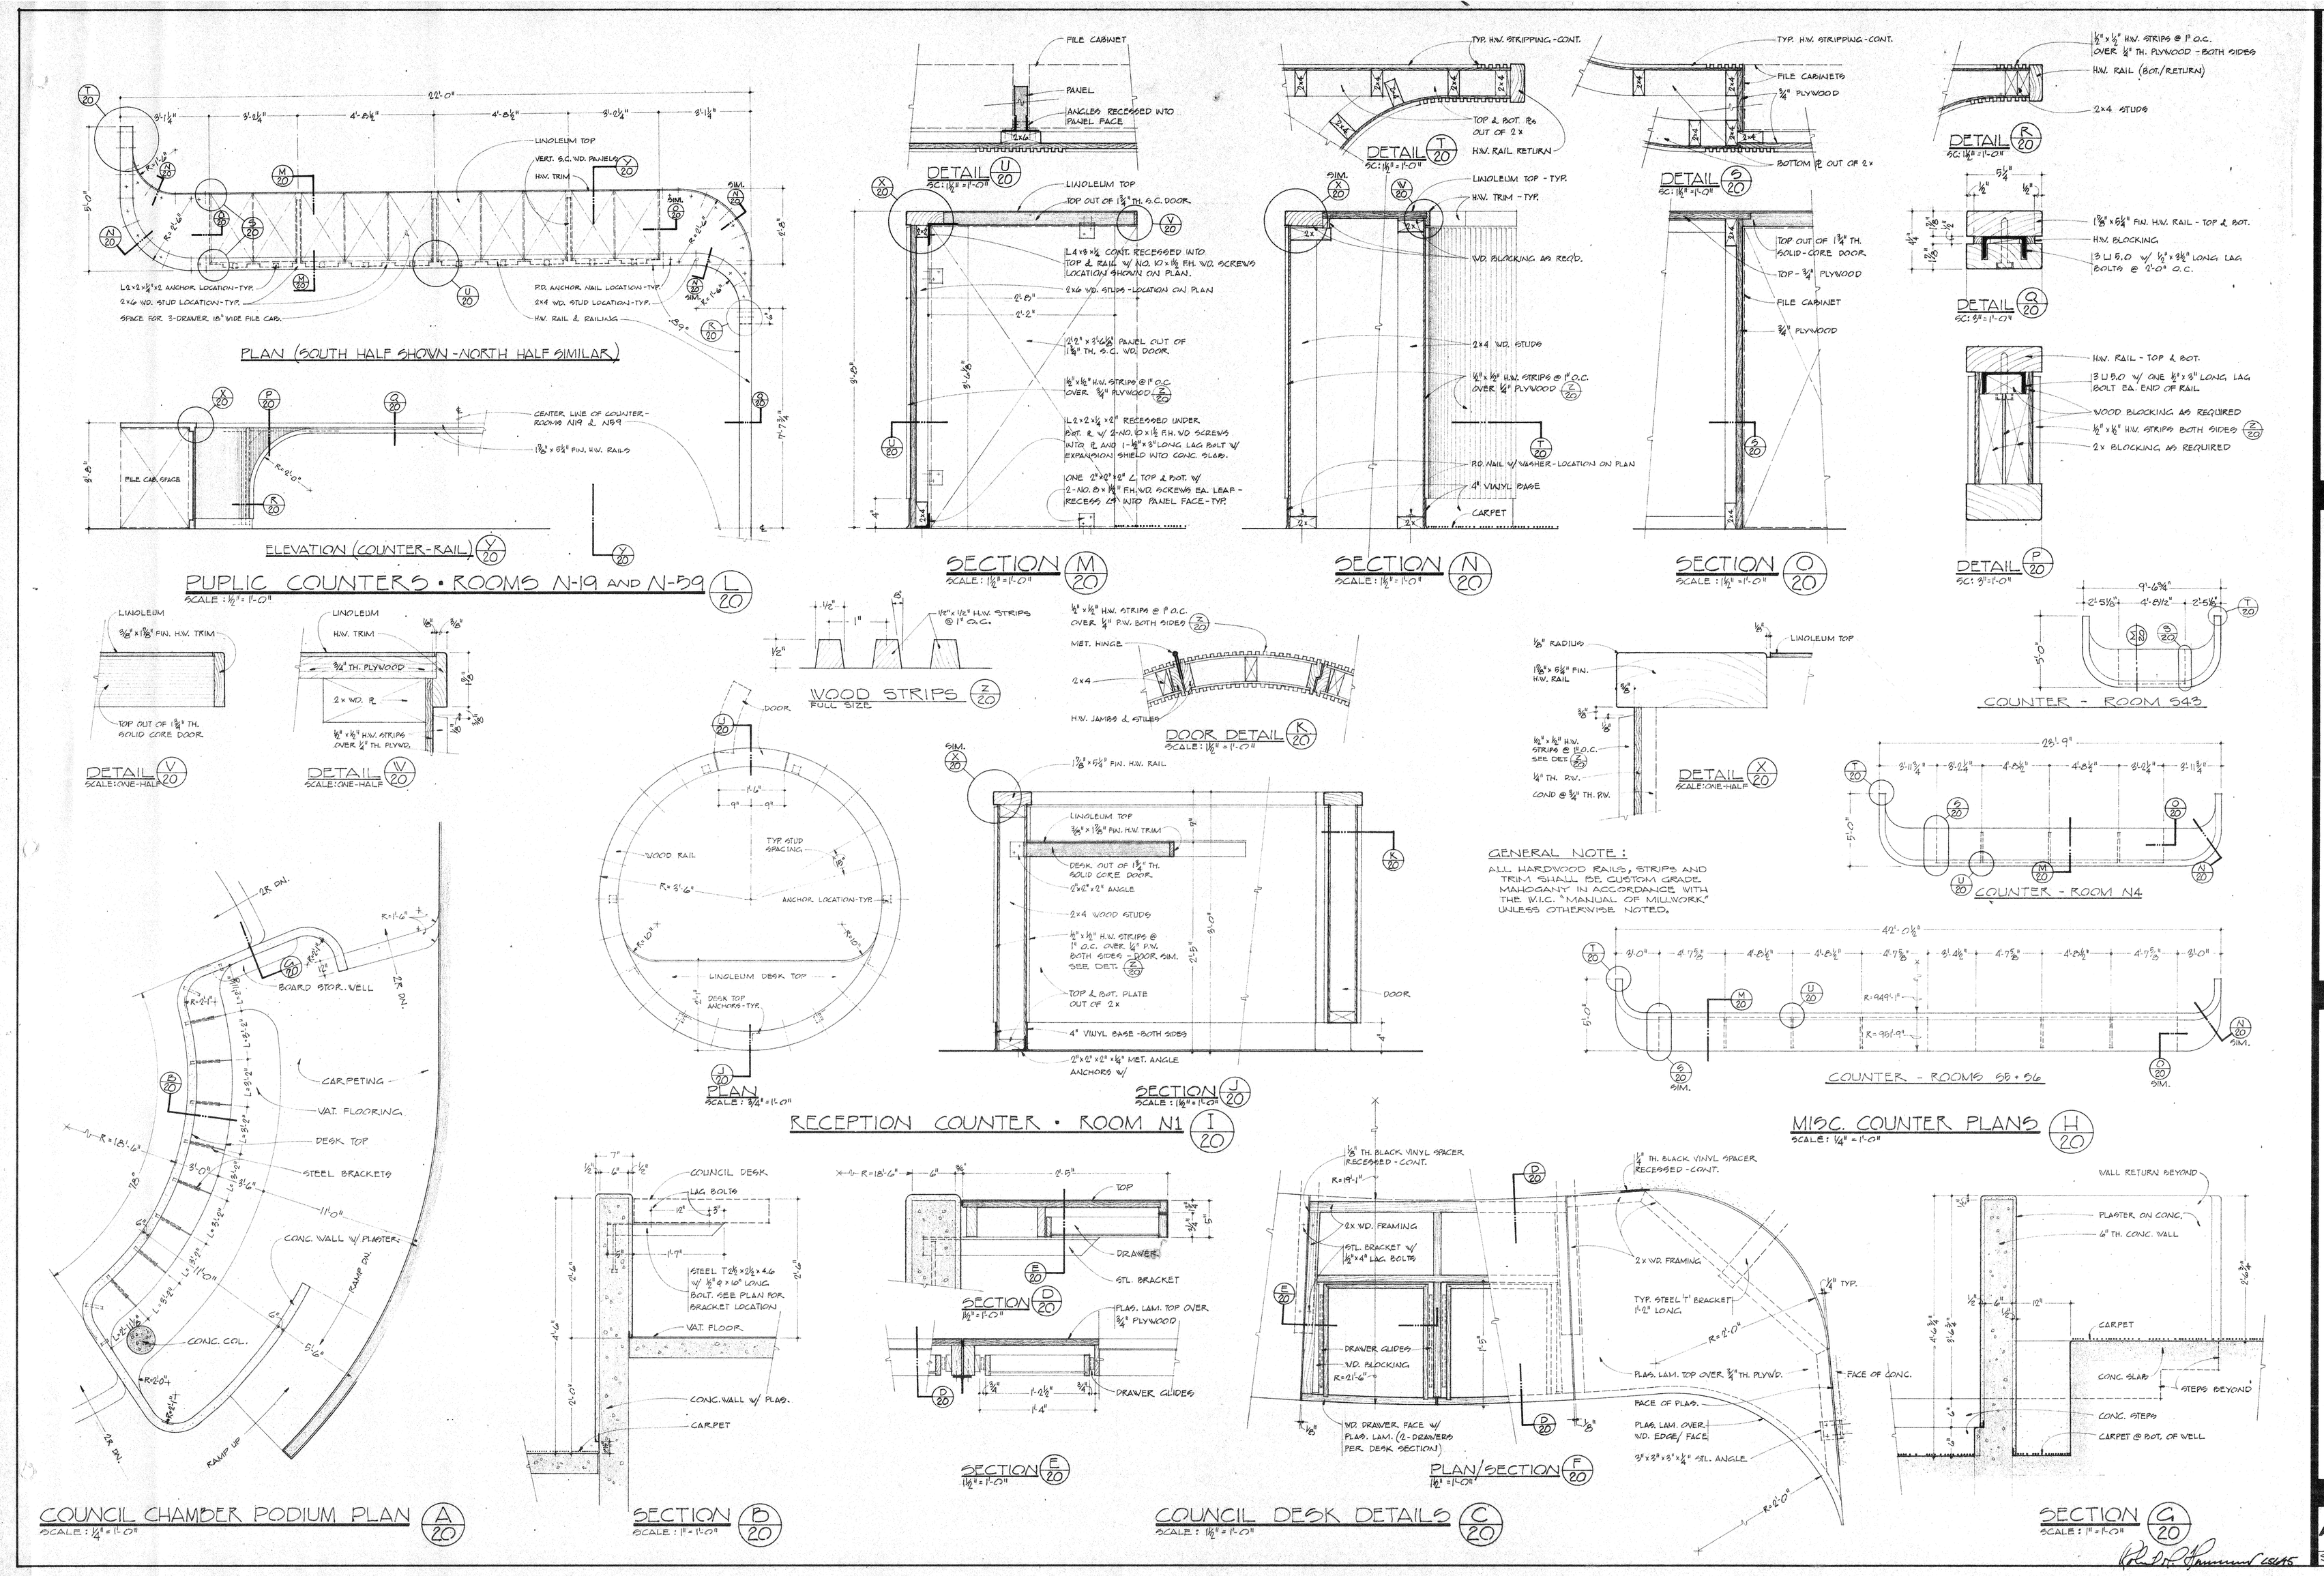
PLAN (SOUTH HALF SHOWN - NORTH HALF SIMILAR)
ELEVATION (COUNTER-RAIL) Y/20
PUPLIC COUNTERS • ROOMS N-19 AND N-59 L/20
SCALE: 1/2" = 1'-0"
DETAIL U/20
SECTION M/20
SECTION N/20
SECTION O/20
DETAIL R/20
DETAIL Q/20
DETAIL P/20
DETAIL V/20
DETAIL W/20
WOOD STRIPS Z/20
FULL SIZE
DOOR DETAIL K/20
DETAIL X/20
COUNTER - ROOM 543
COUNTER - ROOM N4
GENERAL NOTE:
ALL HARDWOOD RAILS, STRIPS AND TRIM SHALL BE CUSTOM GRADE MAHOGANY IN ACCORDANCE WITH THE W.I.C. "MANUAL OF MILLWORK" UNLESS OTHERWISE NOTED.
COUNTER - ROOMS 55 + 56
MISC. COUNTER PLANS H/20
RECEPTION COUNTER • ROOM N1 I/20
PLAN J/20
SECTION J/20
COUNCIL CHAMBER PODIUM PLAN A/20
SECTION B/20
SECTION E/20
COUNCIL DESK DETAILS C/20
PLAN/SECTION F/20
SECTION G/20
ROBERT MASON HOUVENER ARCHITECT
7780 HERSCHEL AVENUE LA JOLLA, CALIFORNIA 92037 TELE. 714/459-4885
CIVIC CENTER
CITY OF THOUSAND OAKS, CALIFORNIA
DETAILS - CABINET WORK
REVISIONS:
A20
SHT. 58