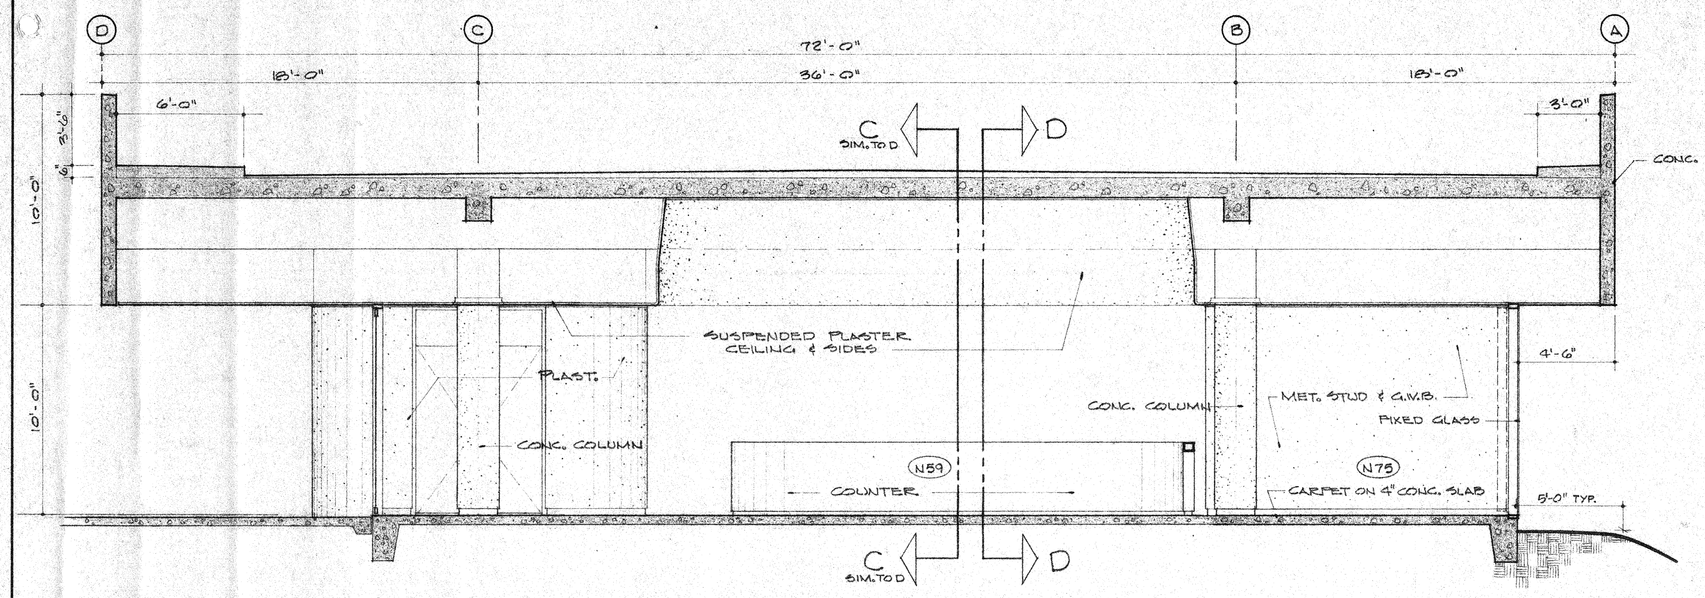

SECTION A-A
SCALE : 1/4" = 1'-0"

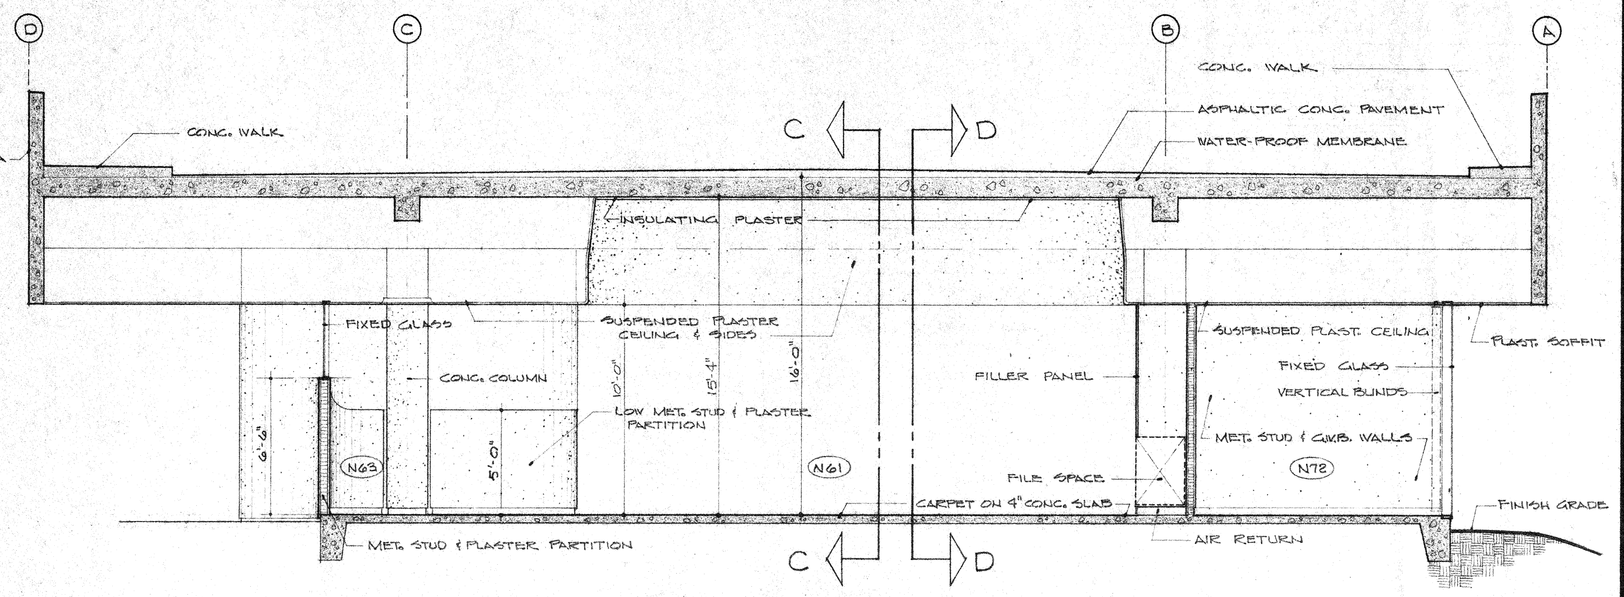

SECTION B-B
SCALE : 1/4" = 1'-0"

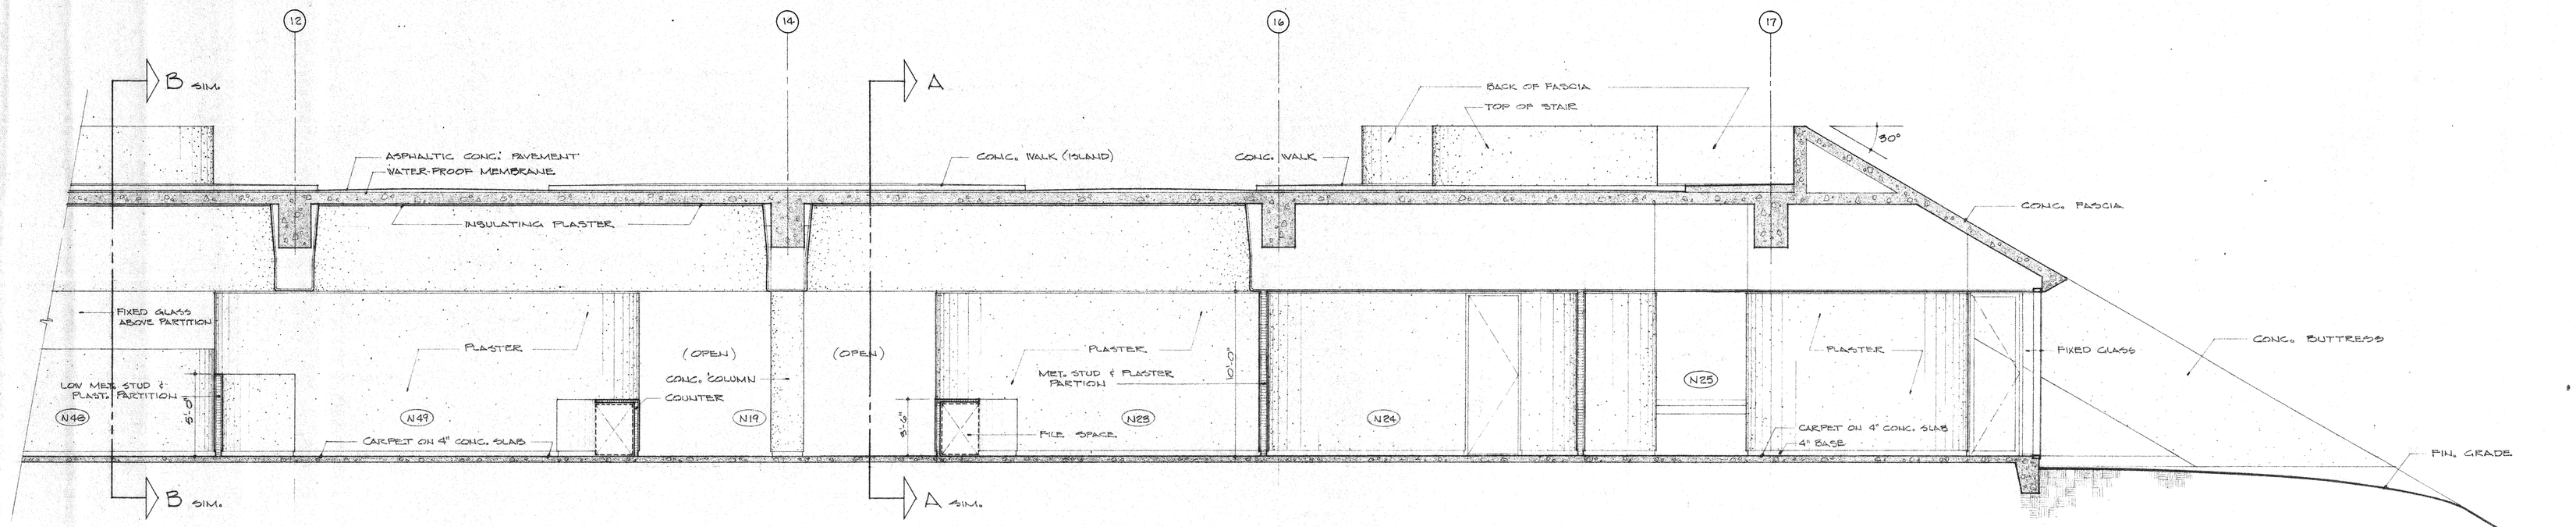

SECTION C-C
SCALE : 1/4" = 1'-0"

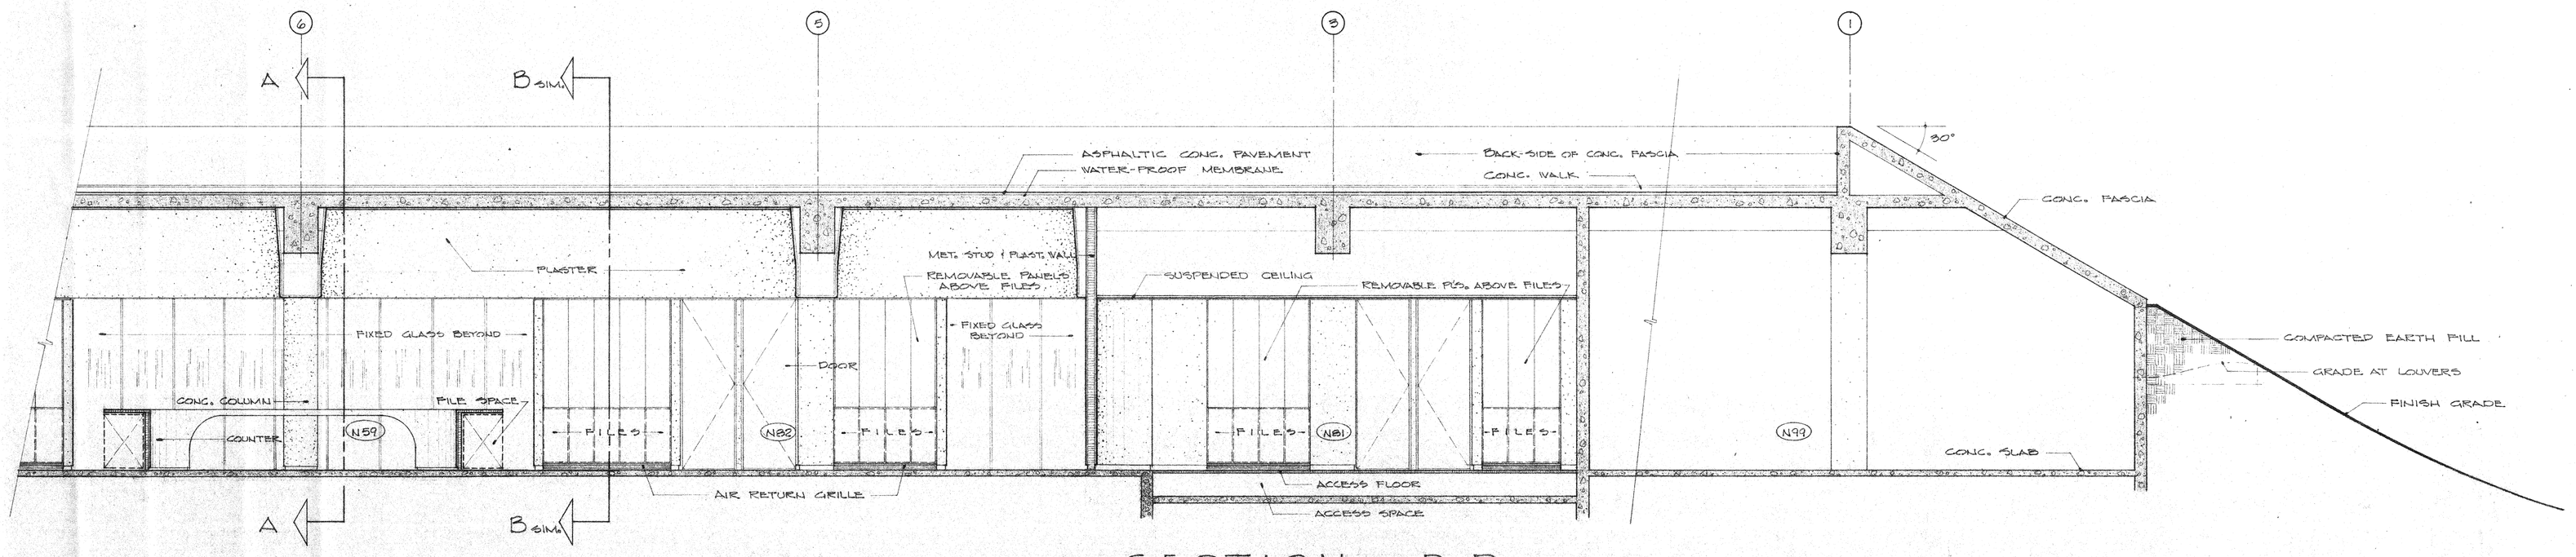

SECTION D-D
SCALE : 1/4" = 1'-0"

ROBERT MASON HOUVENER ARCHITECT
7780 HERSCHEL AVENUE LA JOLLA, CALIFORNIA 92037 TELE. 714/459-4888

CIVIC CENTER
CITY OF THOUSAND OAKS, CALIFORNIA

BUILDING SECTIONS

REVISIONS:

A 11

SHT. 29