NOTES:

1. FOR COLUMNS AND COLUMN FOOTINGS, SEE SCHEDULE SHEET S-8
2. FOR STAIR DETAILS, SEE SHEET S-18.
3. FOR B.C. WALLS & FOUNDATIONS, SEE SHEETS S-9, S-10 & S-11.
4. FOR B.C. RETAINING WALLS, SEE SHEET S-9
5. FOR EXT. SLAB & CONC. WALK, SEE ARCH. PLANS
6. FOR MACHINERY BASES, SIZE & LOCATION SEE MECH. DWGS.

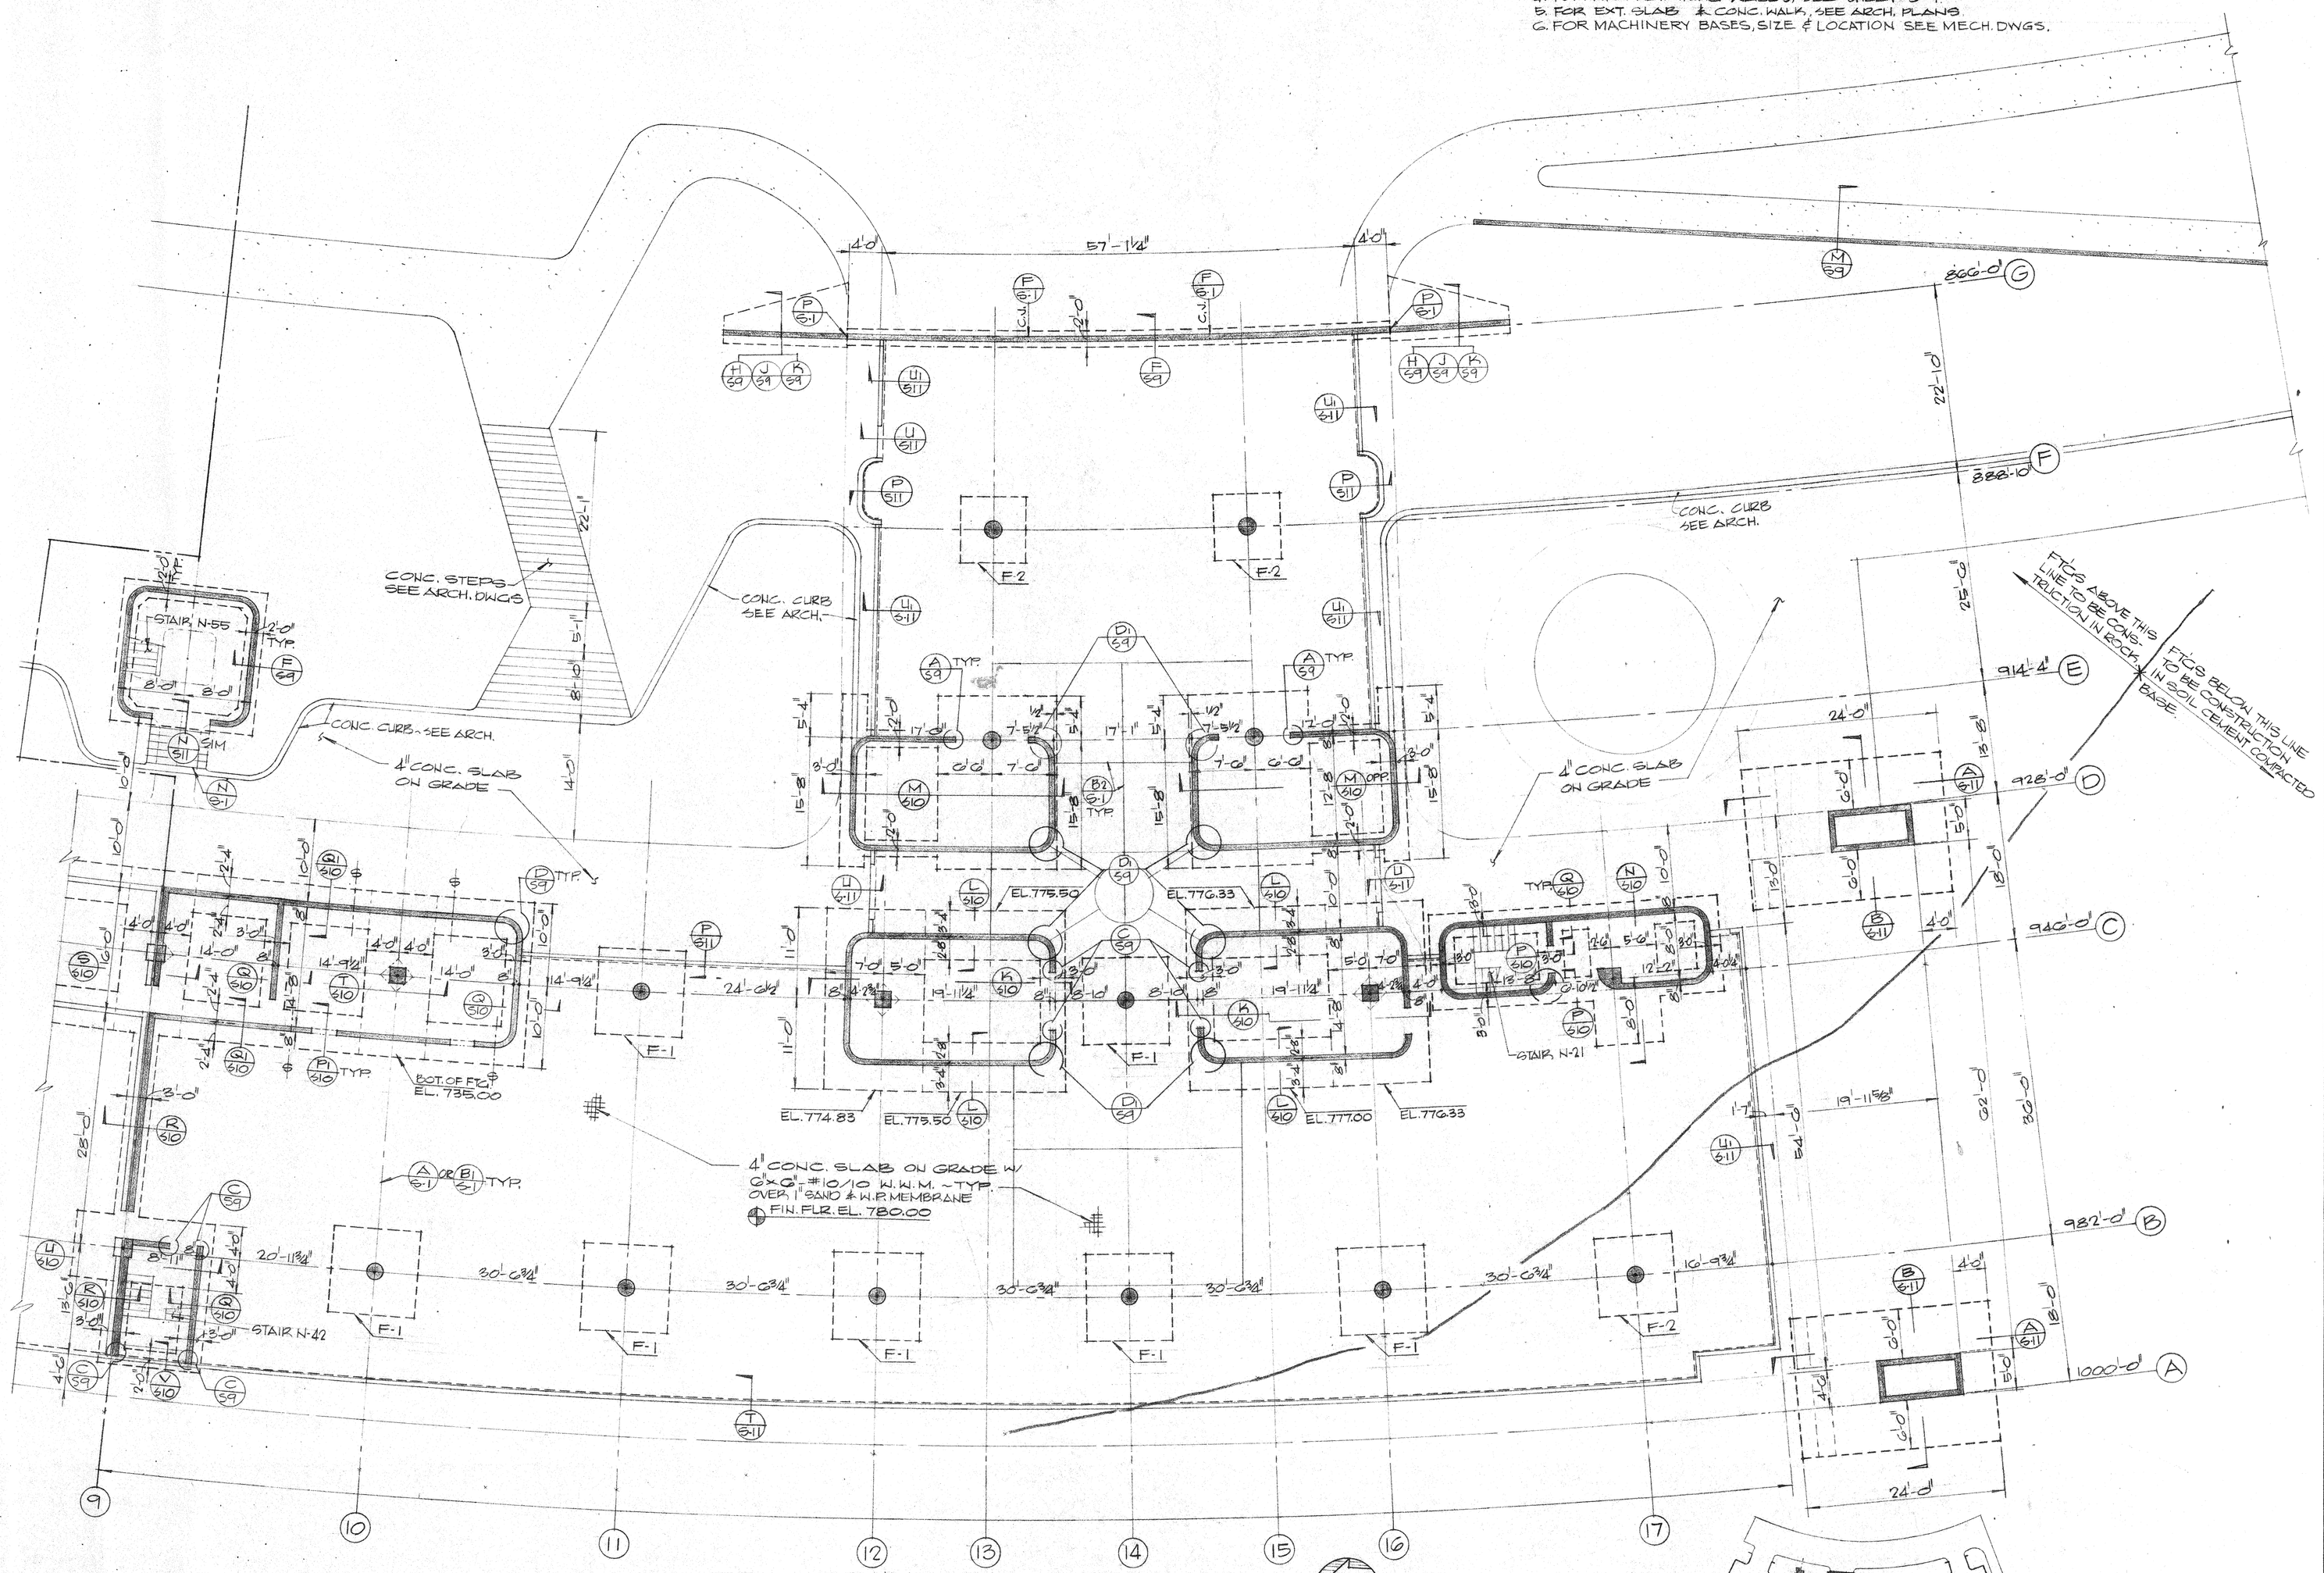

FOUNDATION PLAN
NORTH BLDG. • SOUTH END

SCALE: 1/8" = 1'-0"

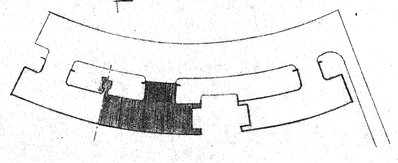

KEY PLAN

A. J. Blaylock & Associates
STRUCTURAL ENGINEERS SAN DIEGO, CALIFORNIA

ROBERT MASON HOUVENER ARCHITECT
7780 HERSCHEL AVENUE TELE. 714/459-4088
LA JOLLA, CALIFORNIA 92037

CIVIC CENTER
CITY OF THOUSAND OAKS, CALIFORNIA

FOUNDATION PLAN
NORTH BLDG - SOUTH END

REVISIONS:

S3
SHT. 43